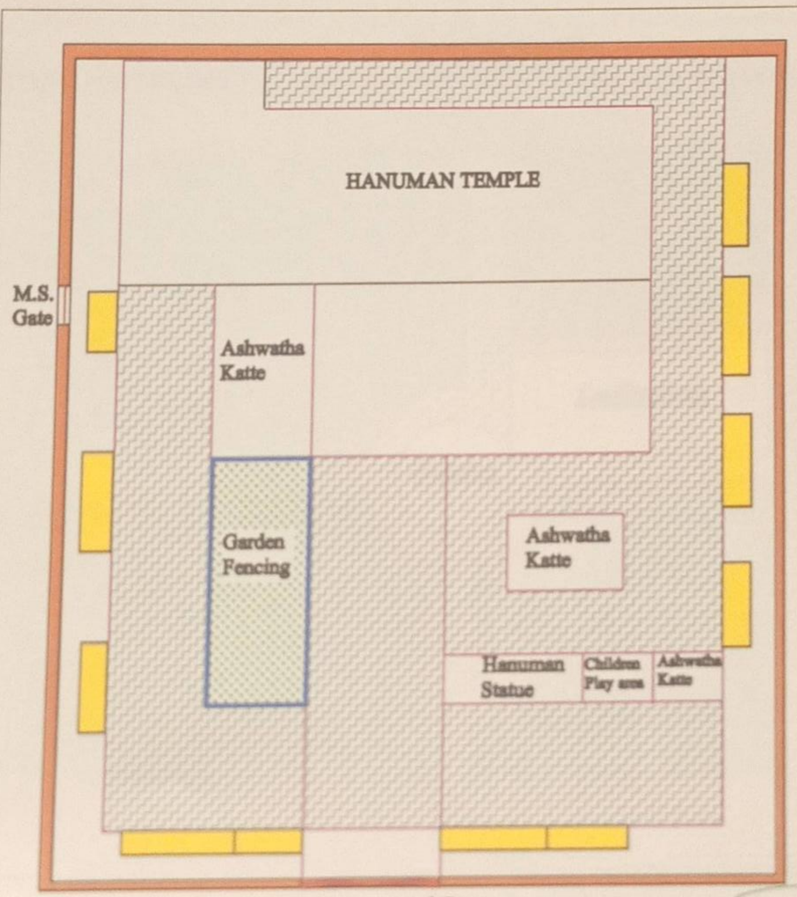

HANUMAN TEMPLE

N

INDEX

- Kerb Stone
- Cobble Stone
- Chain link Fencing
- Ornamental Gate
- Chair Platform
- New Compund wall

NAME OF WORK: Package No-10 1.Improvements to Vhvekananda Stadium and providing Indoor Gym Equipments to Hoysala Ground in Ward No.03 and 04 in Yelahanaka Satellite Town Sub Division 2.Improvements to Park, Nisarga Park and Playground in Duomarvels Layout in Ward No.03 in Yelahanaka Satellite Town Sub Division 3.Improvements to Parks at 21st Main Judicial Layout in ward No. 04 of Yelahanaka Satellite Town Sub Division 4.Improvements to Parks in Ward No.04 in Yelahanaka Satellite Town Sub Division

SOCIUS ENGG. TECH PVT. LTD. Bengaluru 560 010

Asst. Executive Engineer Project Division Yelahanka Zone BBMP, Bangalore - 92

Scanned by TapScanner

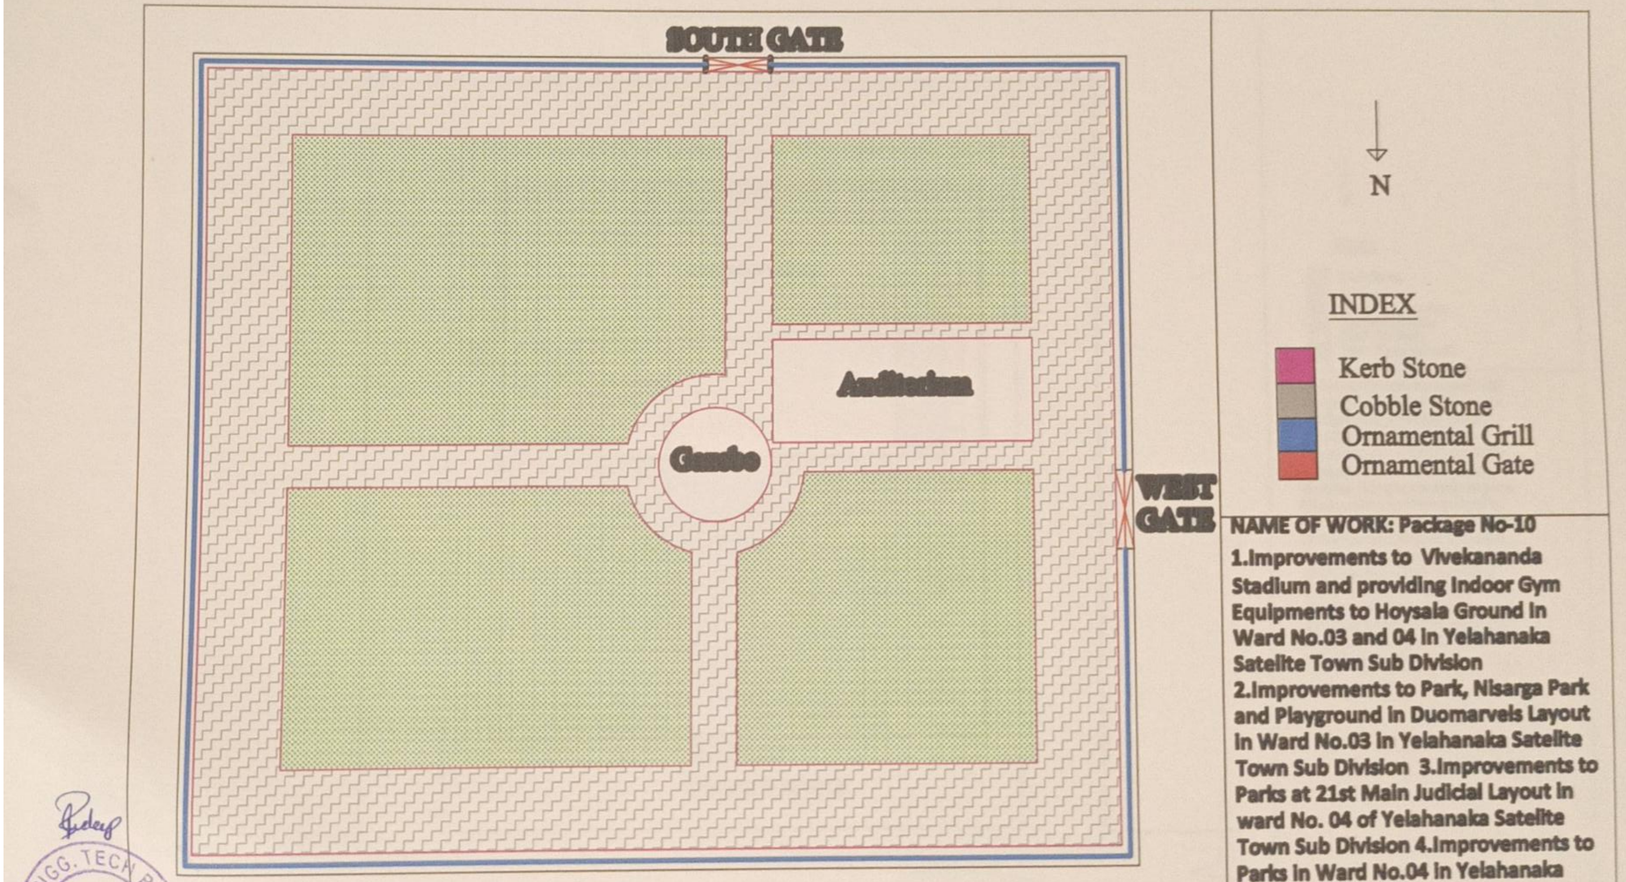
SOUTH GATE
Gazebo
WEST GATE
N
INDEX
Kerb Stone
Cobble Stone
Ornamental Grill
Ornamental Gate
NAME OF WORK: Package No-10
1.Improvements to Vivekananda Stadium and providing Indoor Gym Equipments to Hoysala Ground in Ward No.03 and 04 in Yelahanaka Satellite Town Sub Division
2.Improvements to Park, Nisarga Park and Playground in Duomarvels Layout in Ward No.03 in Yelahanaka Satellite Town Sub Division 3.Improvements to Parks at 21st Main Judicial Layout in ward No. 04 of Yelahanaka Satellite Town Sub Division 4.Improvements to Parks in Ward No.04 in Yelahanaka Satellite Town Sub Division

SHANKARNAG PARK

SOCIUS ENGG. TECH PVT. LTD. Bengaluru 560 010

AE

Asst. Executive Engineer
Project Division
Yelahanka Zone
Bangalore - 92

Scanned by TapScanner

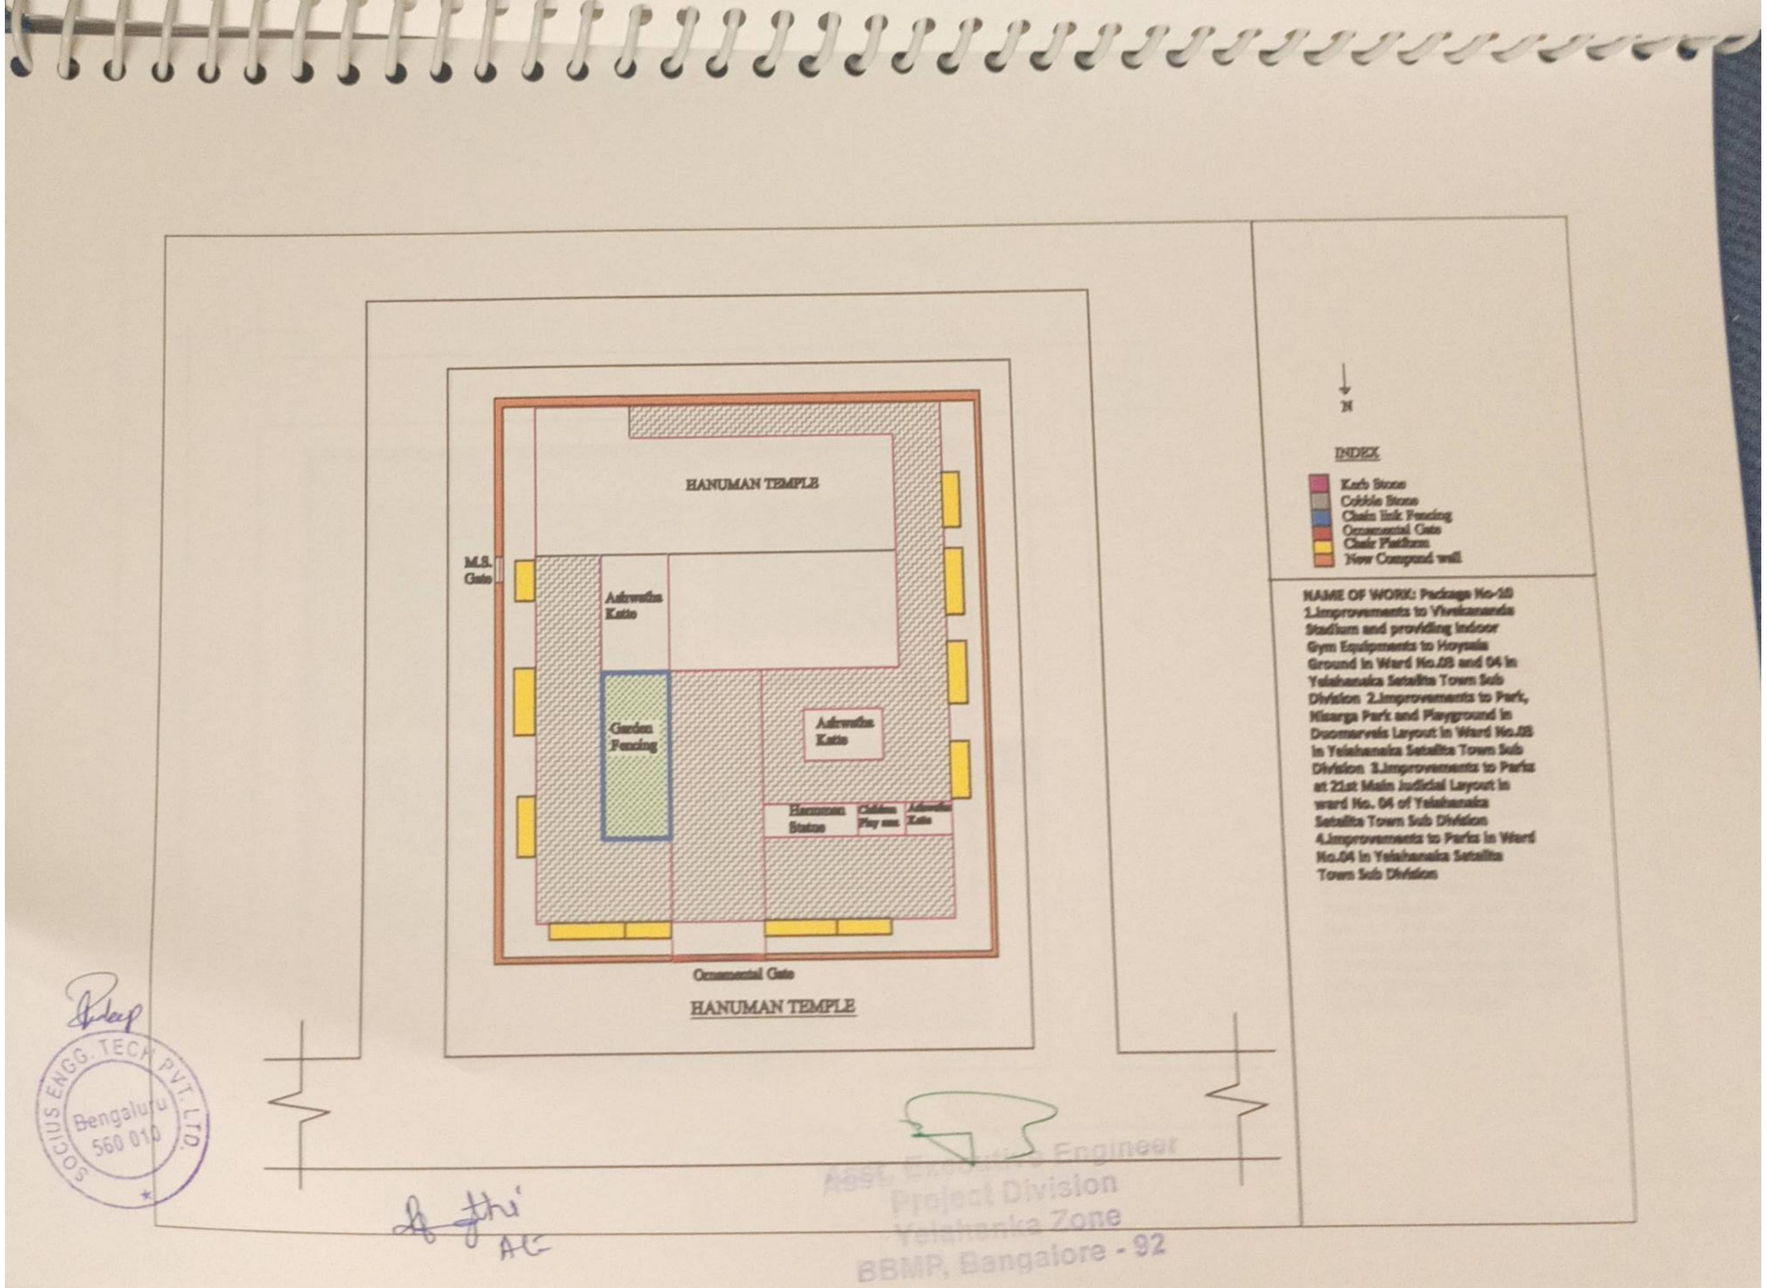
HANUMAN TEMPLE
M.S. Gate
Ashwatha Katte
Garden Fencing
Ashwatha Katte
Hanuman Statue
Children Play area
Ashwatha Katte
Ornamental Gate
HANUMAN TEMPLE
N
INDEX
Kerb Stone
Cobble Stone
Chain link Fencing
Ornamental Gate
Chabi Platform
New Compound wall
NAME OF WORK: Package No-10
1.Improvements to Vivekananda Stadium and providing indoor Gym Equipments to Hoysala Ground in Ward No.03 and 04 in Yelahanaka Satellite Town Sub Division 2.Improvements to Park, Nisarga Park and Playground in Duomarvels Layout in Ward No.03 in Yelahanaka Satellite Town Sub Division 3.Improvements to Parks at 21st Main Judicial Layout in ward No. 04 of Yelahanaka Satellite Town Sub Division 4.Improvements to Parks in Ward No.04 in Yelahanaka Satellite Town Sub Division
SOCIUS ENGG. TECH PVT. LTD. Bengaluru 560 010
Asst. Executive Engineer
Project Division
Yelahanka Zone
BBMP, Bangalore - 92
AE

Scanned by TapScanner

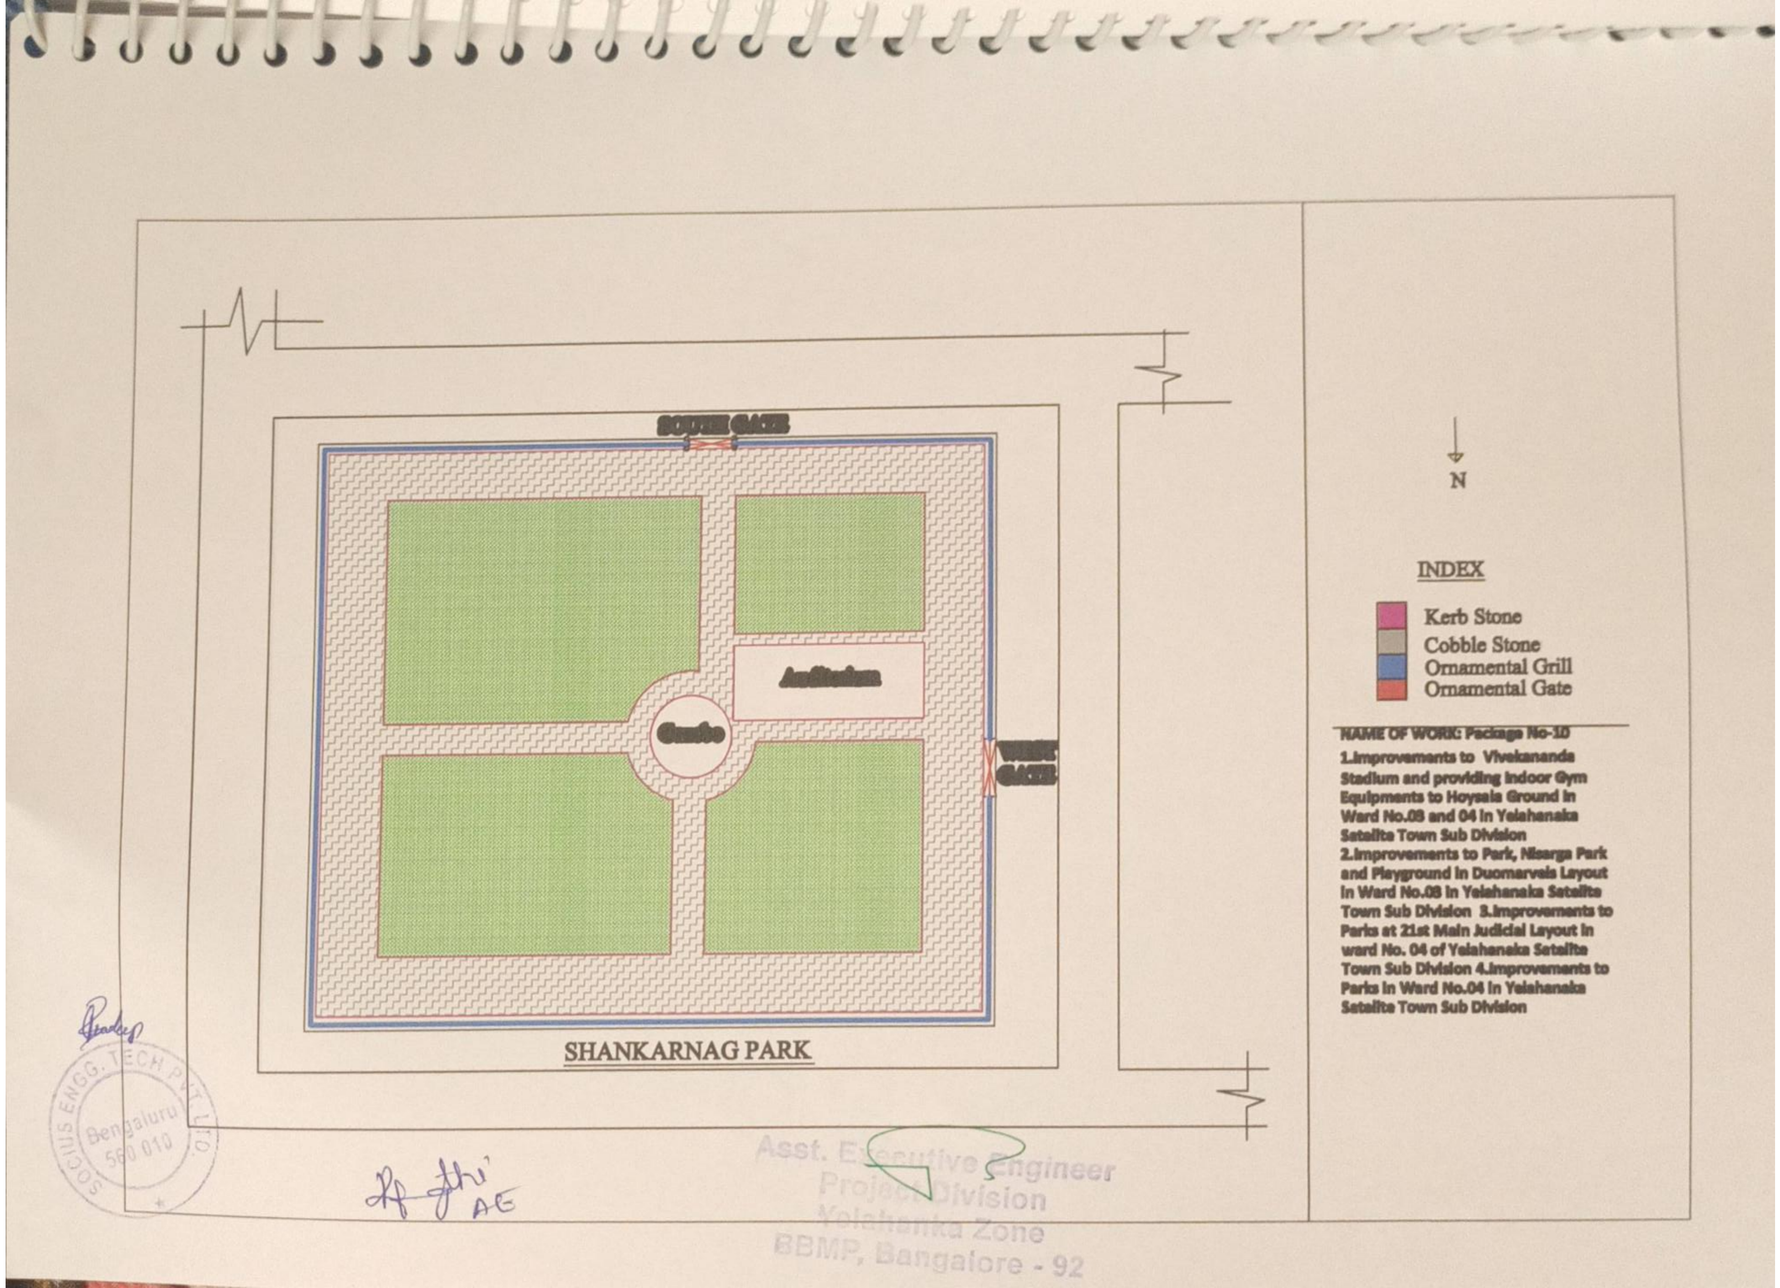
SOUTH GATE
WEST GATE
SHANKARNAG PARK
N
INDEX
Kerb Stone
Cobble Stone
Ornamental Grill
Ornamental Gate
NAME OF WORK: Package No-10
1.Improvements to Vivekananda Stadium and providing Indoor Gym Equipments to Hoysala Ground in Ward No.08 and 04 in Yelahanaka Satellite Town Sub Division
2.Improvements to Park, Nisarga Park and Playground in Duomarvels Layout in Ward No.08 in Yelahanaka Satellite Town Sub Division 3.Improvements to Parks at 21st Main Judicial Layout in ward No. 04 of Yelahanaka Satellite Town Sub Division 4.Improvements to Parks in Ward No.04 in Yelahanaka Satellite Town Sub Division
SOCIUS ENGG. TECH PVT. LTD.
Bengaluru
560 010
AE
Asst. Executive Engineer
Projects Division
Yelahanka Zone
BBMP, Bangalore - 92

Scanned by TapScanner